Name of work: Construction of CC roads and drains in Sanitary core B Sector in yelahanka new town in ward no-04 .

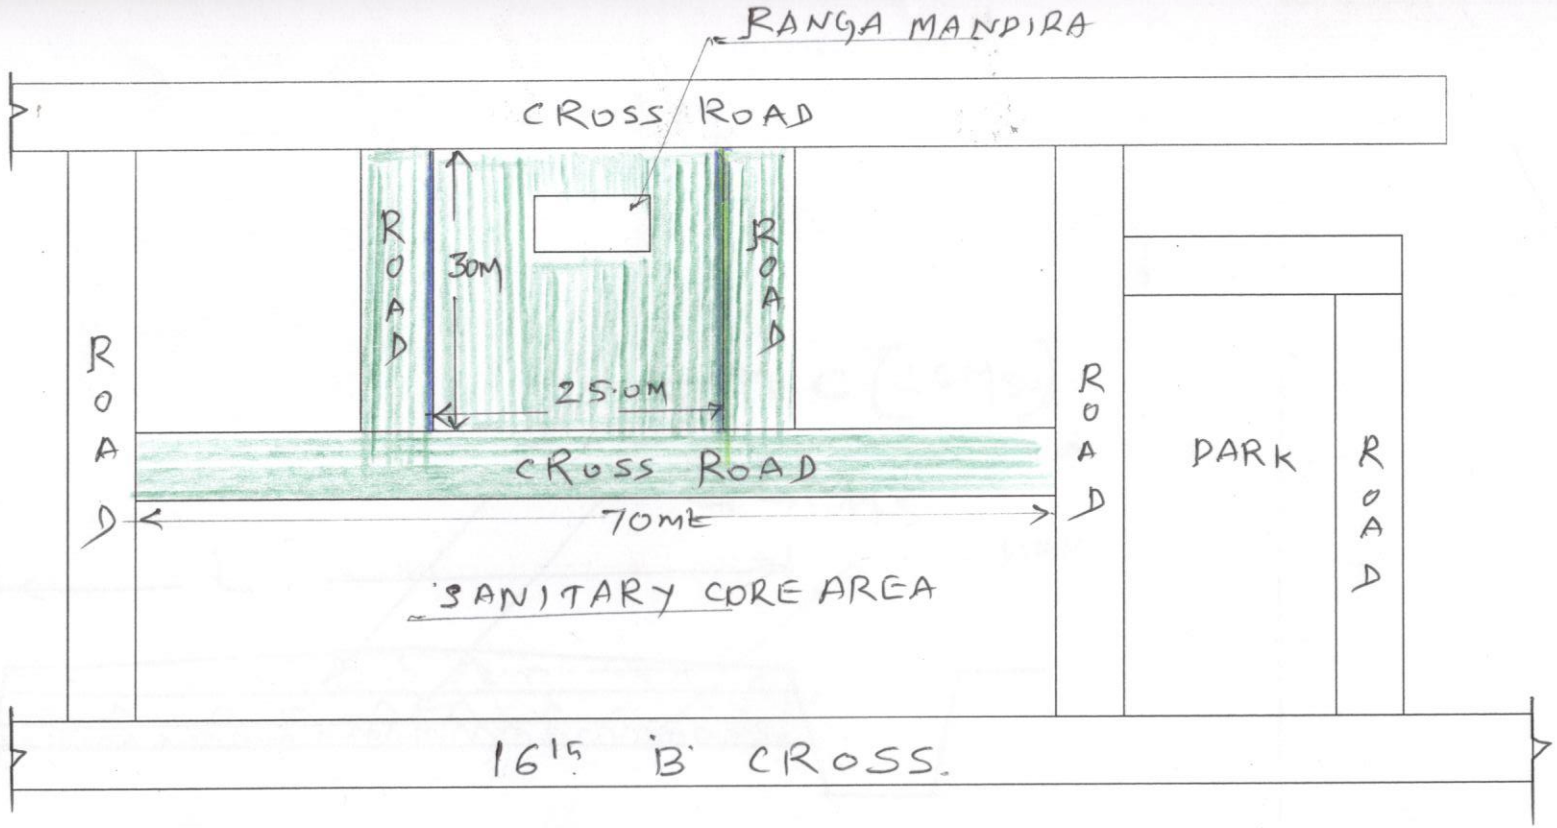

INDEX: PROPOSED
CC ROAD
DESILTING OF DRAINS

Ramanjeenaik
A.E.

A.E.E.

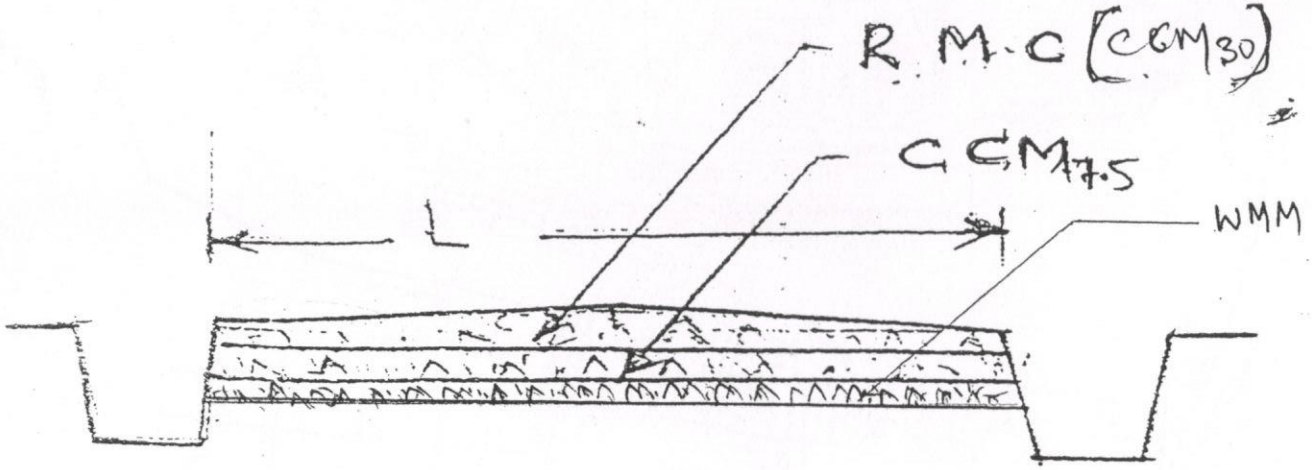

C/S OF C.C. ROAD

Ramajeeeeeh

Ramajeeeeeh

seeeeeeef

BRUHAT BANGALORE MAHANAGAR PALIKE
WARD: 4 - YELHANKA SATELLITE TOWN

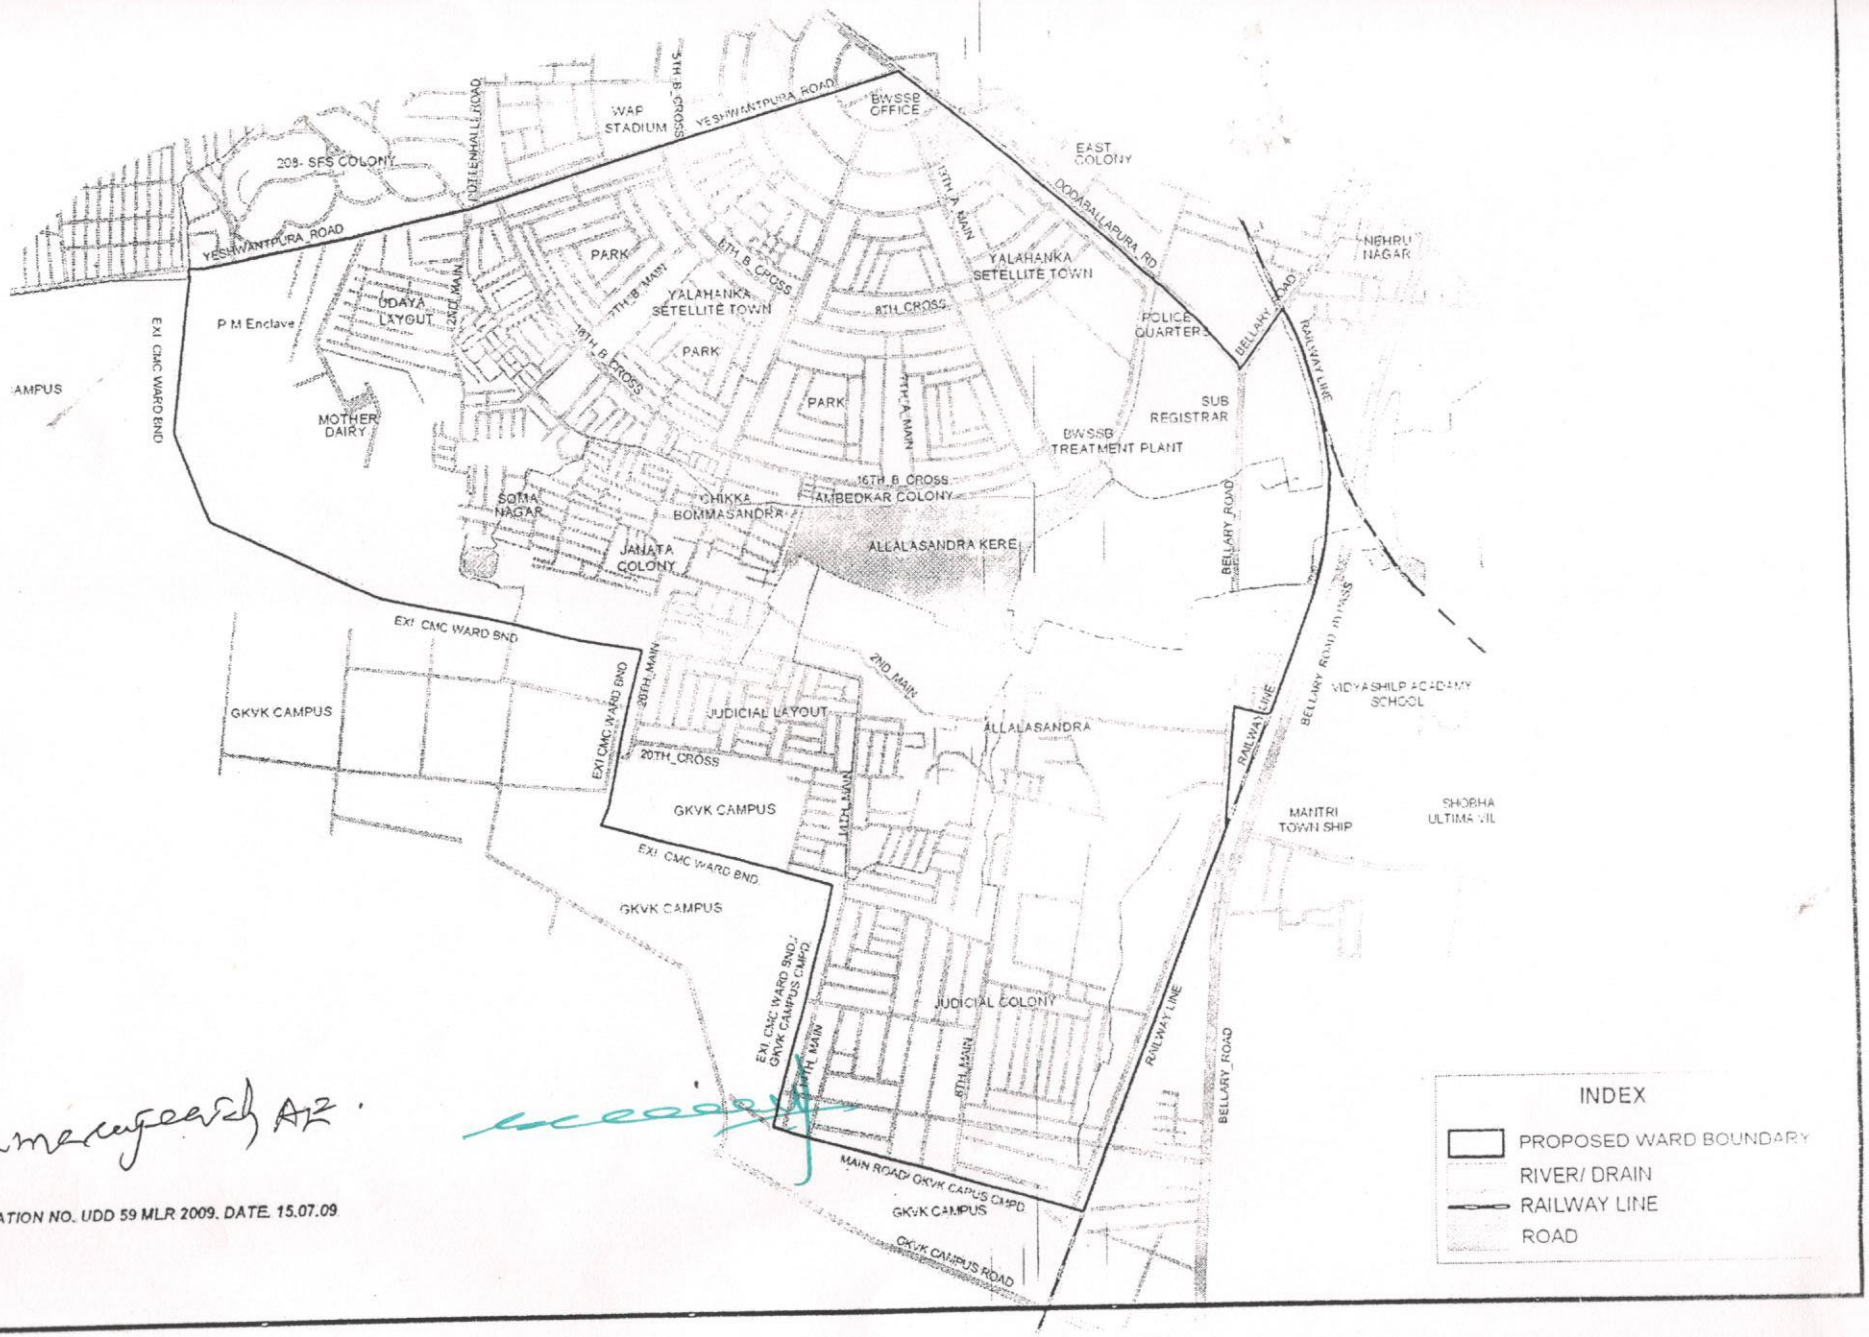

NOTIFICATION NO. UDD 59 MLR 2009. DATE. 15.07.09